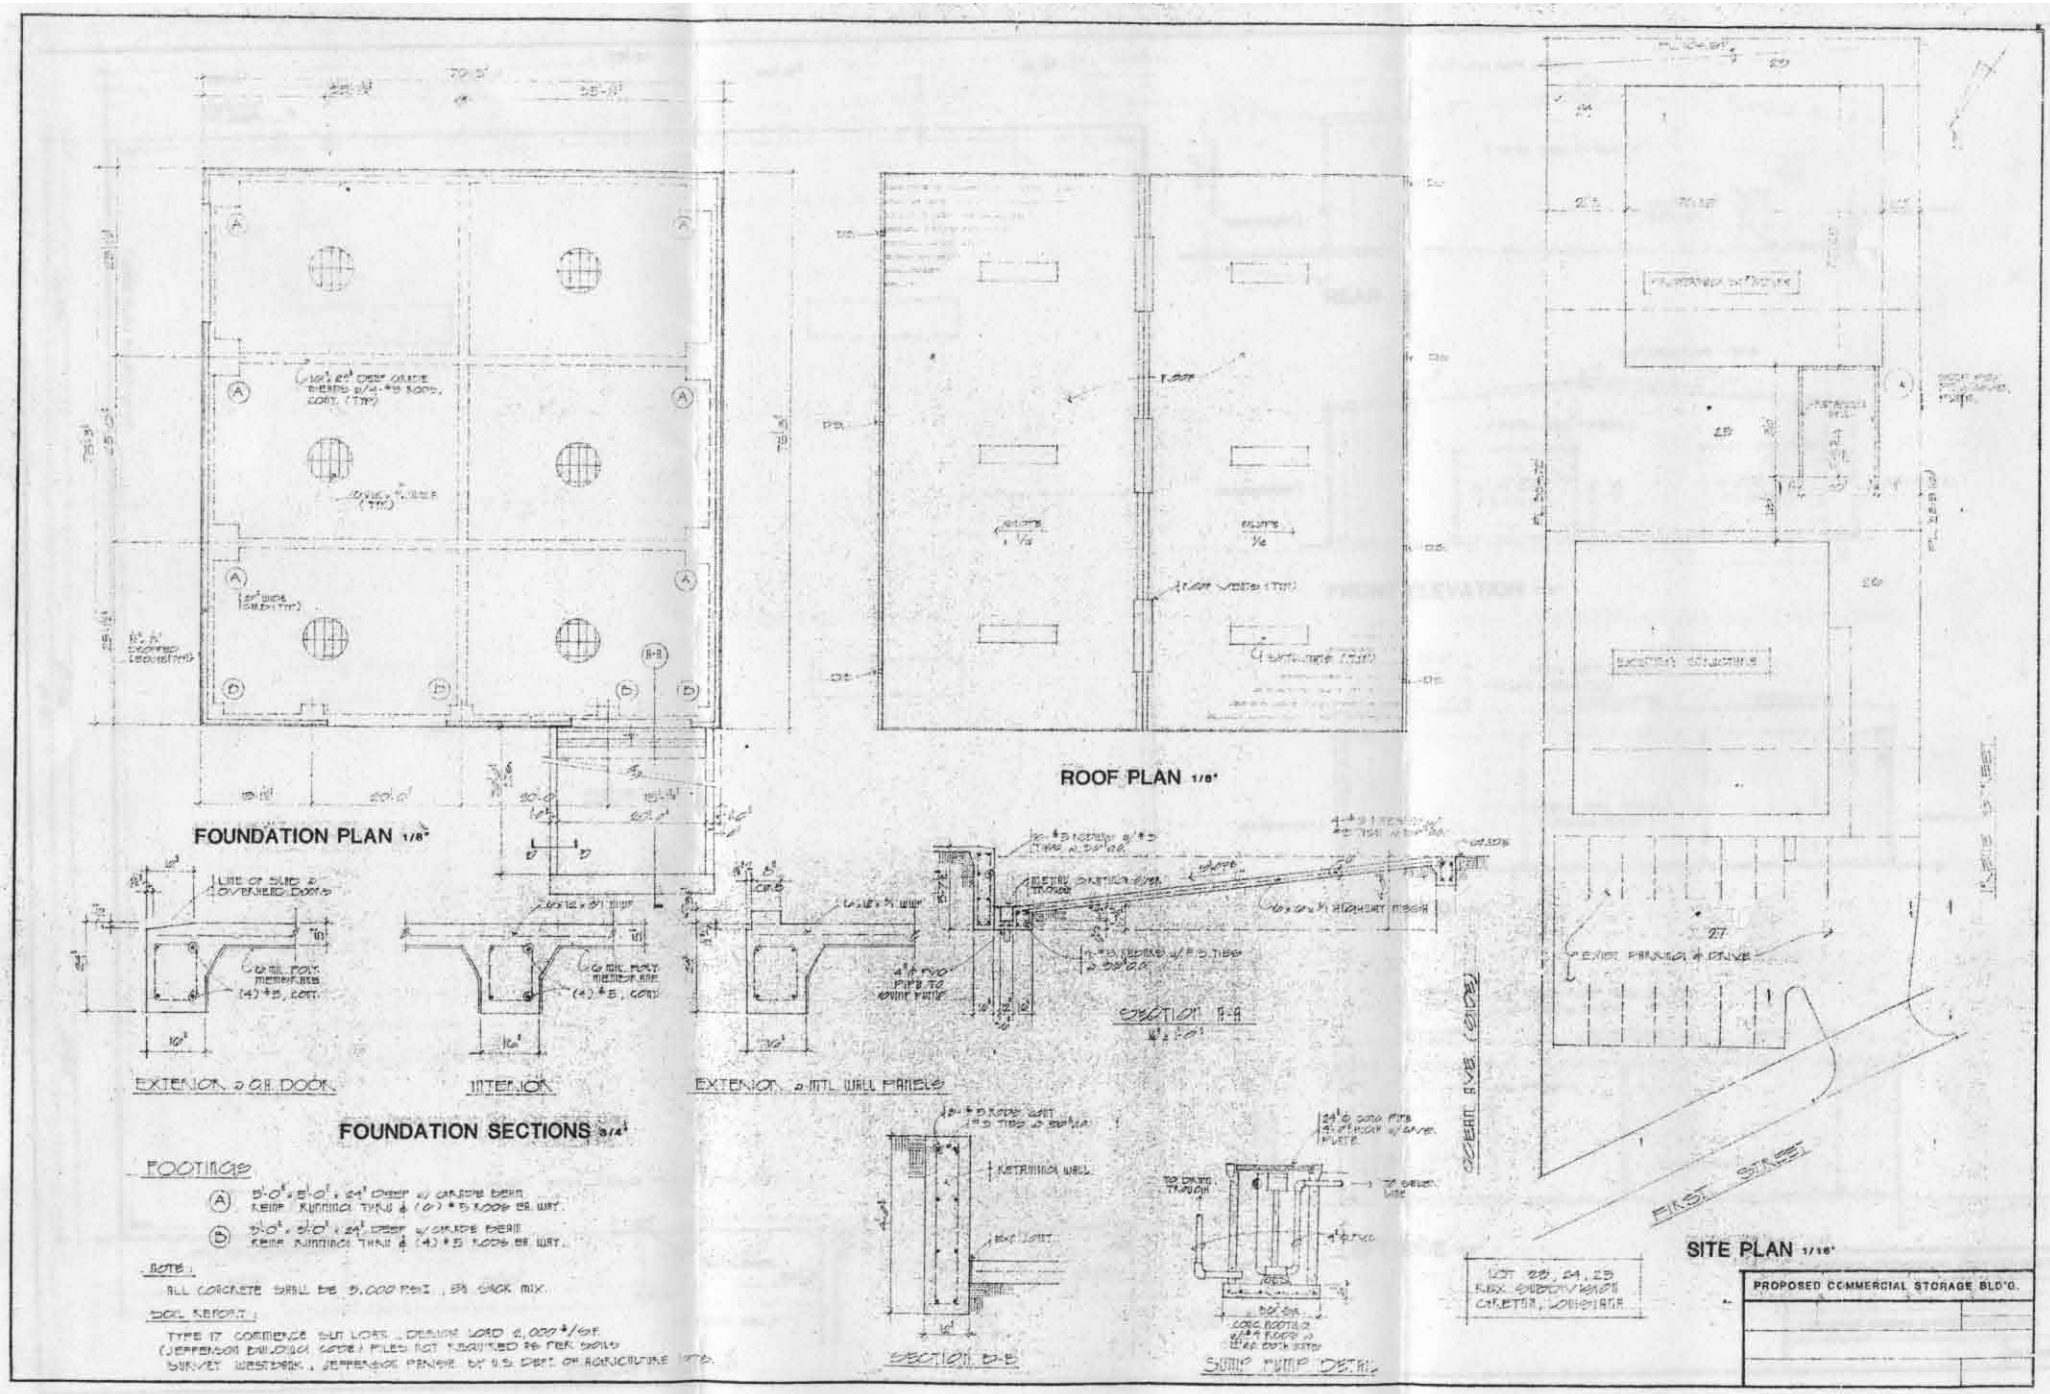
FOUNDATION PLAN 1/8"
ROOF PLAN 1/8"
SITE PLAN 1/16"
FOUNDATION SECTIONS 3/4"
EXTERIOR @ O.H. DOOR
INTERIOR
EXTERIOR @ MTL WALL PANELS
SECTION A-A
SECTION B-B
SUMP PUMP DETAIL
OCEAN AVE. (SIDE)
FIRST STREET
LOT 23, 24, 25
REX. SUBDIVISION
GRETNA, LOUISIANA
FOOTINGS
(A) 5'-0" x 5'-0" x 24" DEEP w/ GRADE BEAM
REINF. RUNNING THRU @ (6) #5 RODS EA. WAY.
(B) 5'-0" x 5'-0" x 24" DEEP w/ GRADE BEAM
REINF. RUNNING THRU @ (4) #5 RODS EA. WAY.
NOTE:
ALL CONCRETE SHALL BE 3,000 P.S.I., 5½ SACK MIX.
SOIL REPORT:
TYPE 17 COMMERCE SUT LOAM, DESIGN LOAD 2,000 #/SF.
(JEFFERSON BUILDING CODE) PILES NOT REQUIRED AS PER SOILS
SURVEY WESTBANK, JEFFERSON PARISH BY U.S. DEPT. OF AGRICULTURE 1978.
PROPOSED COMMERCIAL STORAGE BLD'G.

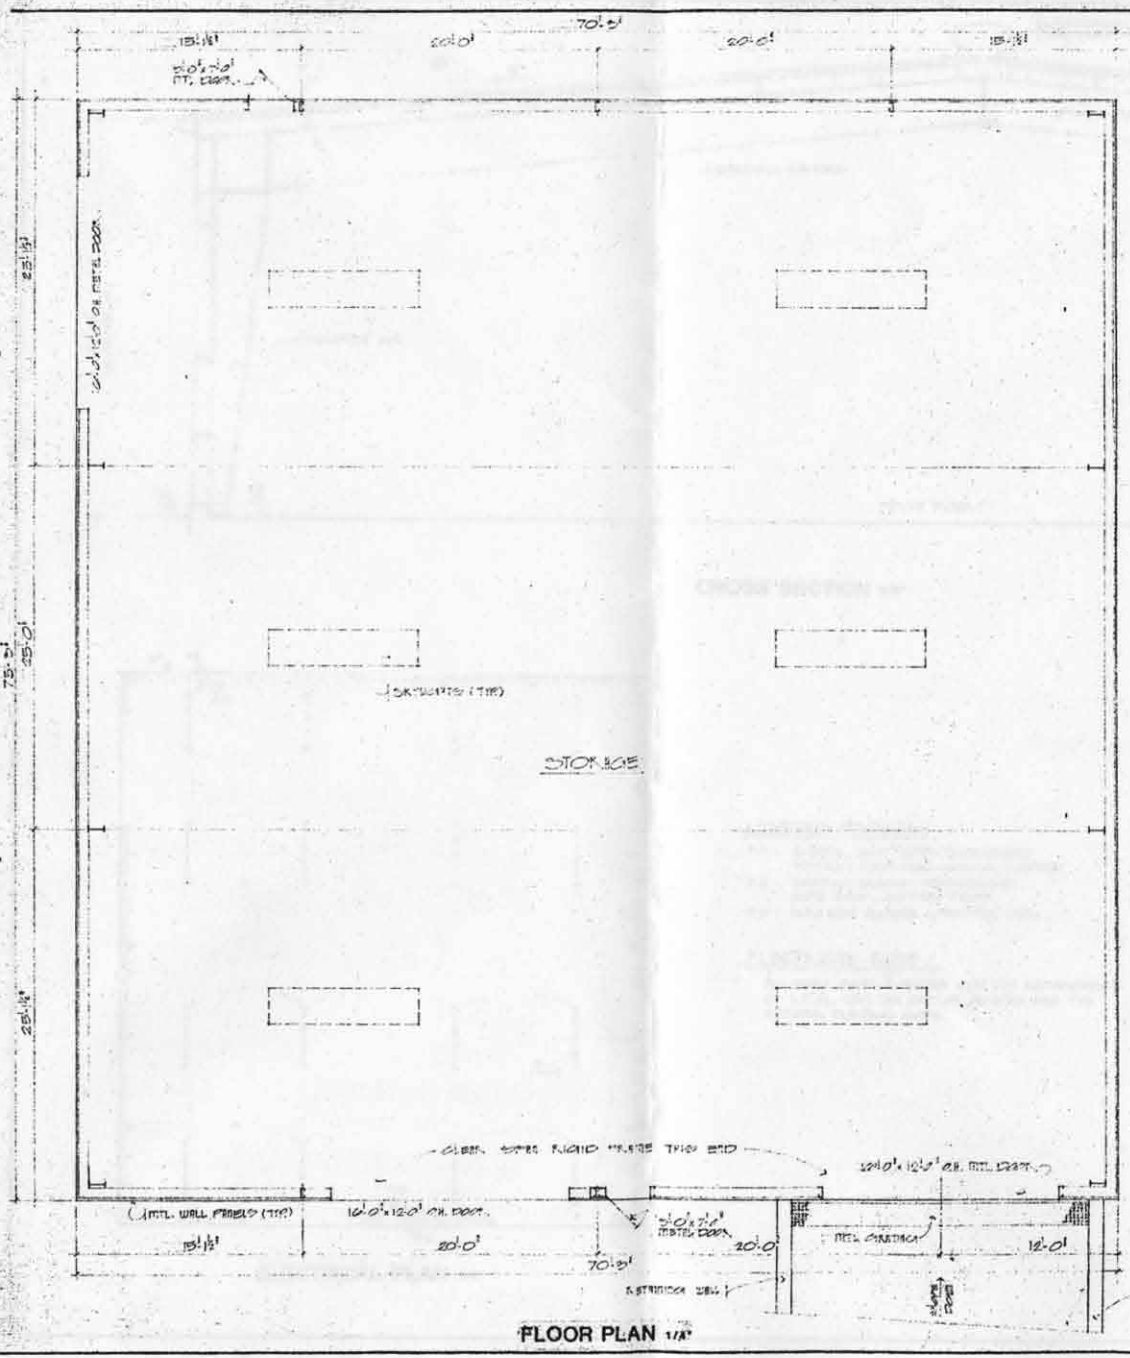

FLOOR PLAN 1/8"

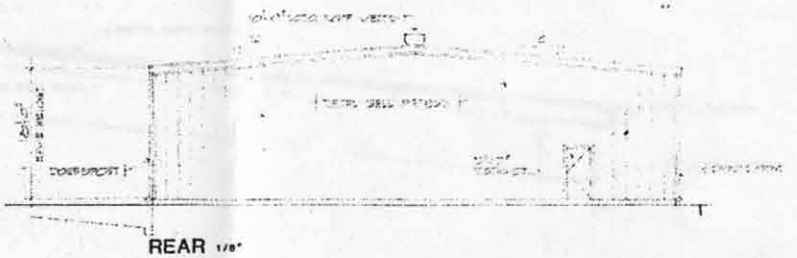

REAR 1/8"

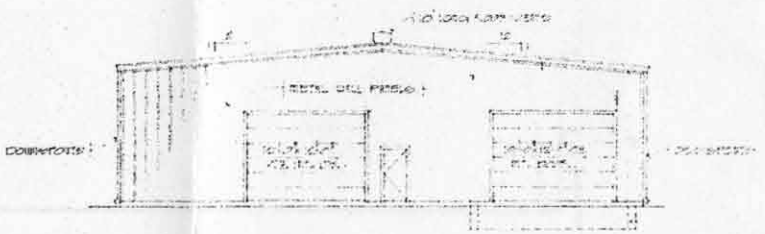

FRONT ELEVATION 1/8"

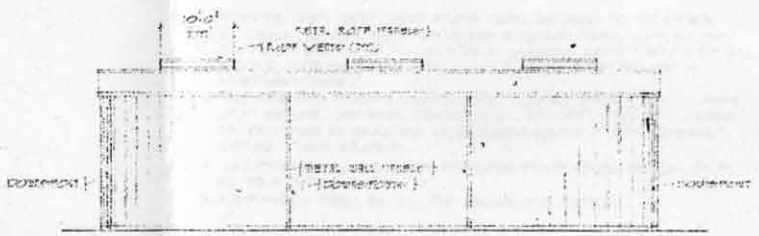

RIGHT SIDE 1/8"

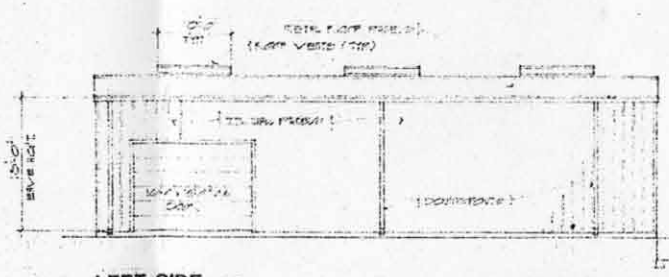

LEFT SIDE 1/8"

PROPOSED COMMERCIAL STORAGE BLD'G

J.E.BRUCE DESIGN CONSULTANTS,INC.

561-0306

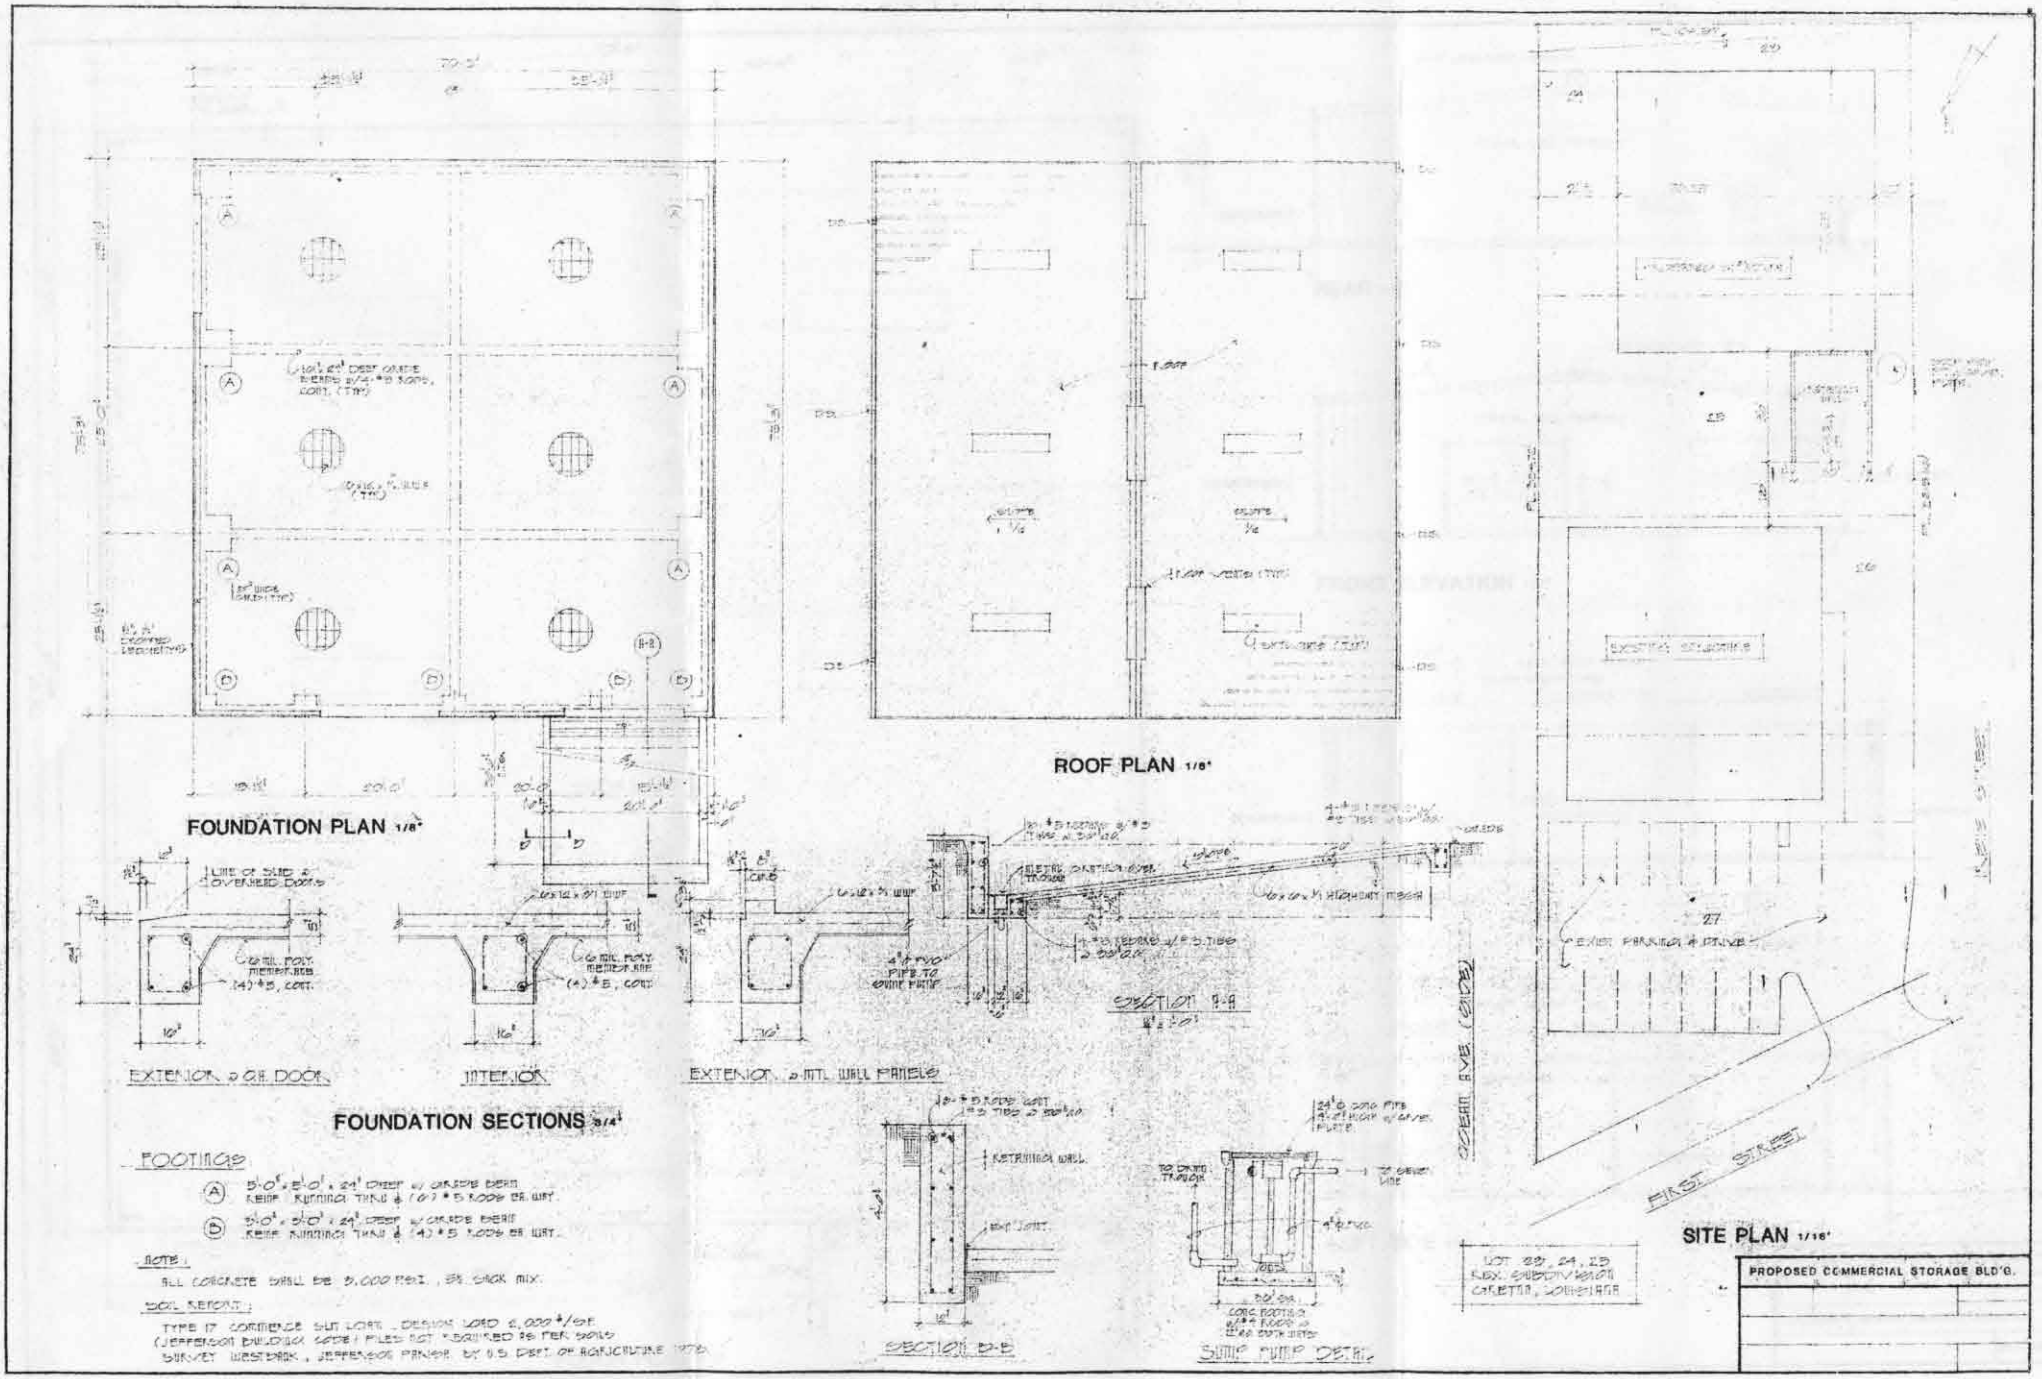
FOUNDATION PLAN 1/8"
ROOF PLAN 1/8"
SITE PLAN 1/16"
FOUNDATION SECTIONS 3/4"
EXTERIOR 2 O.H. DOOR
INTERIOR
EXTERIOR 2 MTL. WALL PANELS
SECTION A-A
SECTION B-B
SUMP PUMP DETAIL
OCEAN AVE. (SIDE)
FIRST STREET
EXISTING STRUCTURE
EXIST. PARKING & DRIVE
LOT 23, 24, 25
REX. SUBDIVISION
GRETNA, LOUISIANA
FOOTINGS
(A) 5'-0" x 5'-0" x 24" DEEP w/ GRADE BEAM REINF. RUNNING THRU & (6) #5 RODS EA. WAY.
(B) 3'-0" x 3'-0" x 24" DEEP w/ GRADE BEAM REINF. RUNNING THRU & (4) #5 RODS EA. WAY.
NOTE:
ALL CONCRETE SHALL BE 3,000 P.S.I., 5% SACK MIX.
SOIL REPORT:
TYPE 17 COMMERCE SILT LOAM. DESIGN LOAD 2,000 #/SF
(JEFFERSON BUILDING CODE) PILES NOT REQUIRED AS PER SOILS
SURVEY WESTBANK, JEFFERSON PARISH BY U.S. DEPT. OF AGRICULTURE 1978
PROPOSED COMMERCIAL STORAGE BLD'G.